


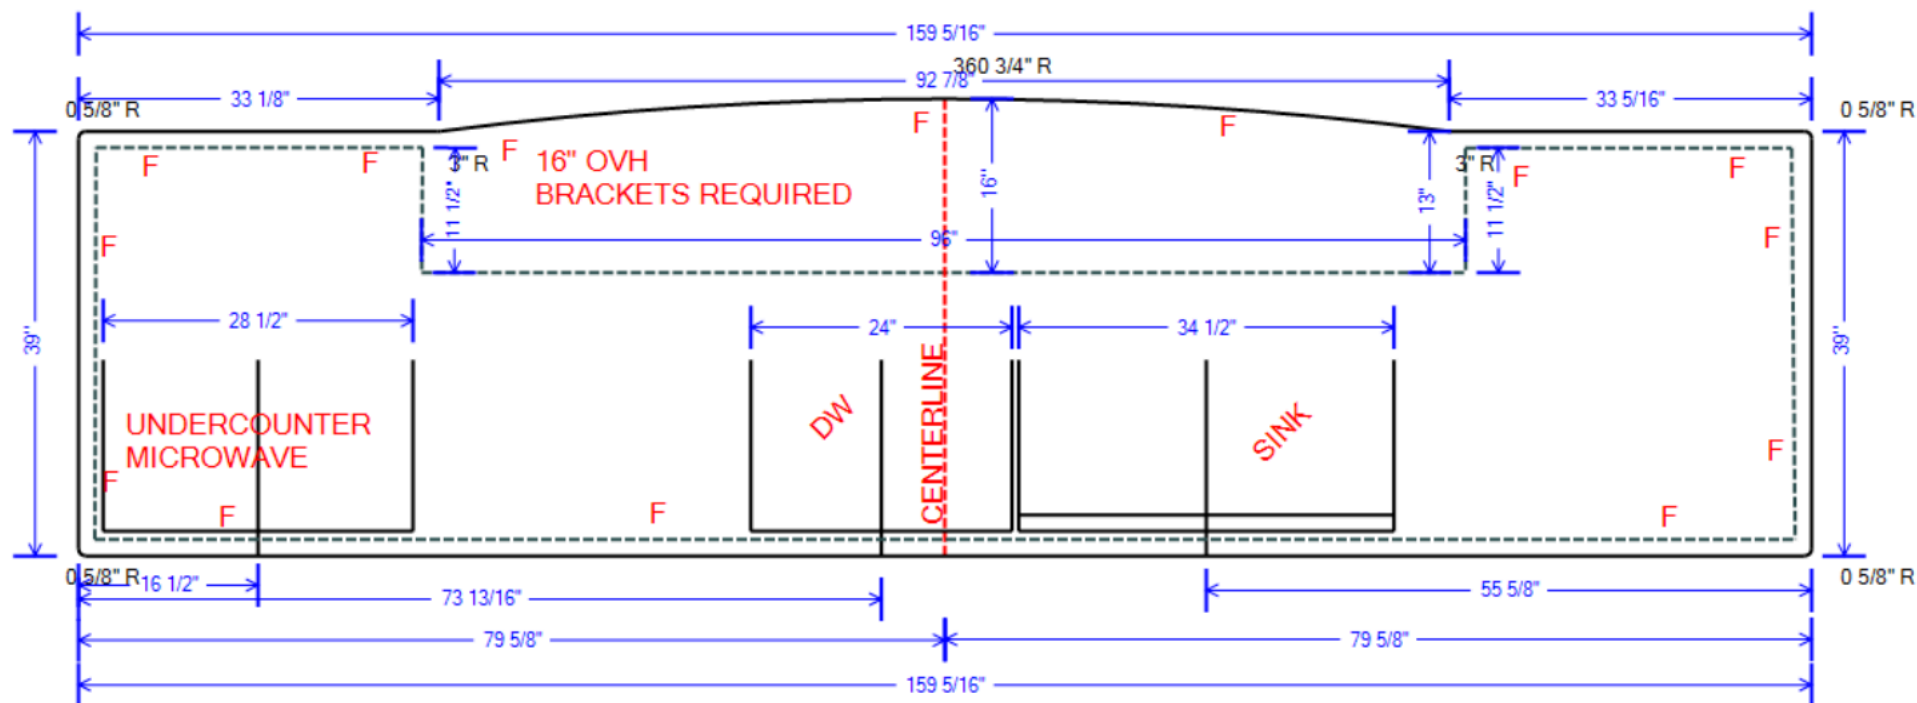


DW BRACKET
NEEDED

SINK IS CUSTOMER
PROVIDED
(KARRAN #
PU-53R
STAINLESS STEEL
UNDERMOUNT
6040 SINK)
FAUCET ON SITE
DRILL ON SITE

Total Area - 44.43 sq ft

Cabinets - 33.94 If
Scribe - 55.48 If
Dashed - - 3.50 If
Flat Polished - 0.00 If
Walls - 0.00 If

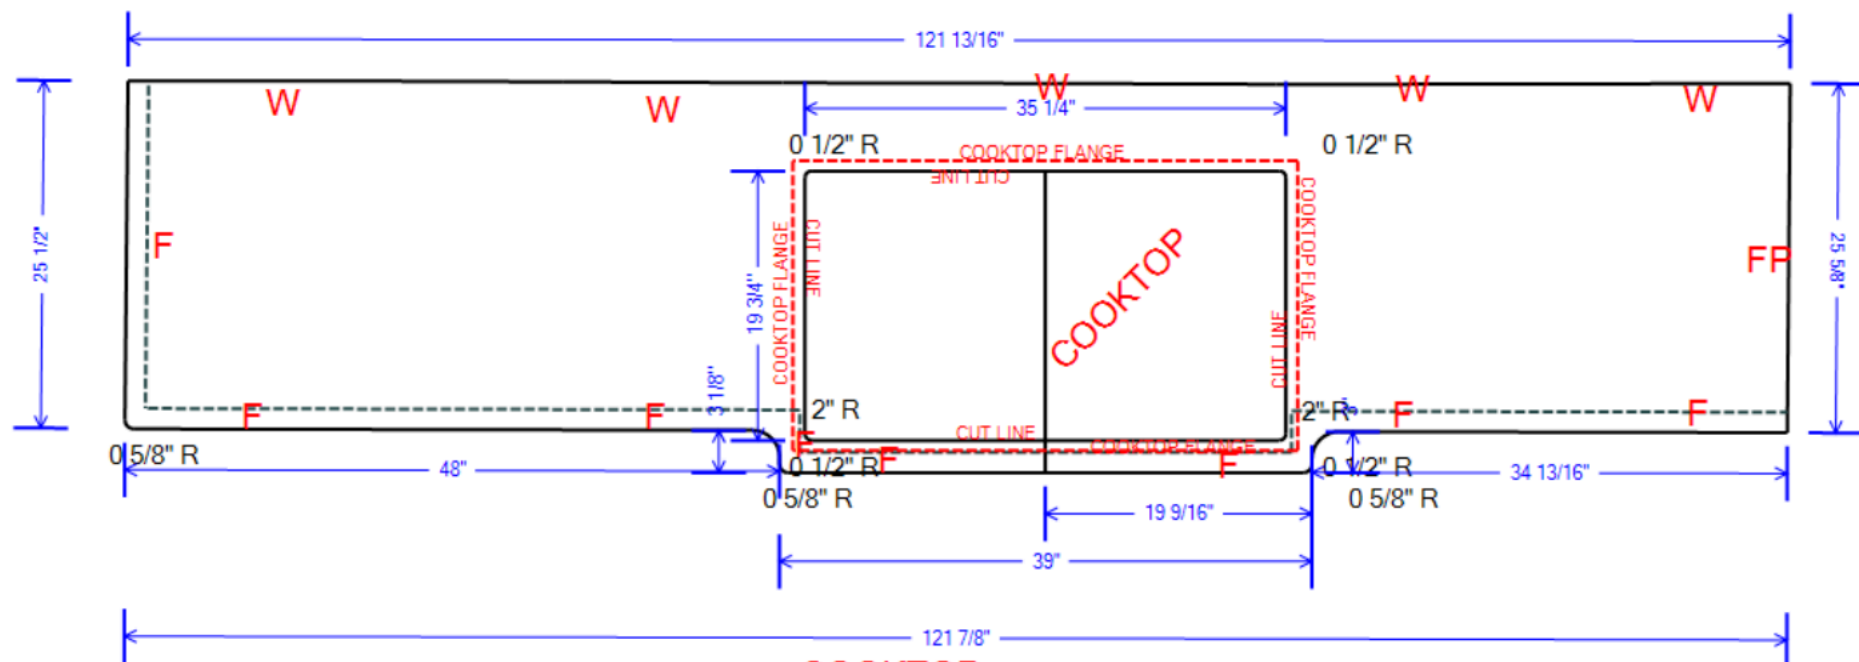

COOKTOP
MEASURED ON SITE
CUT PER TEMPLATE

Total Area - 22.41 sq ft


Scribe - 35.80 lf

Cabinets - 12.51 lf

Dashed - - 9.71 lf

Flat Polished - 0.00 lf

Walls - 0.00 lf

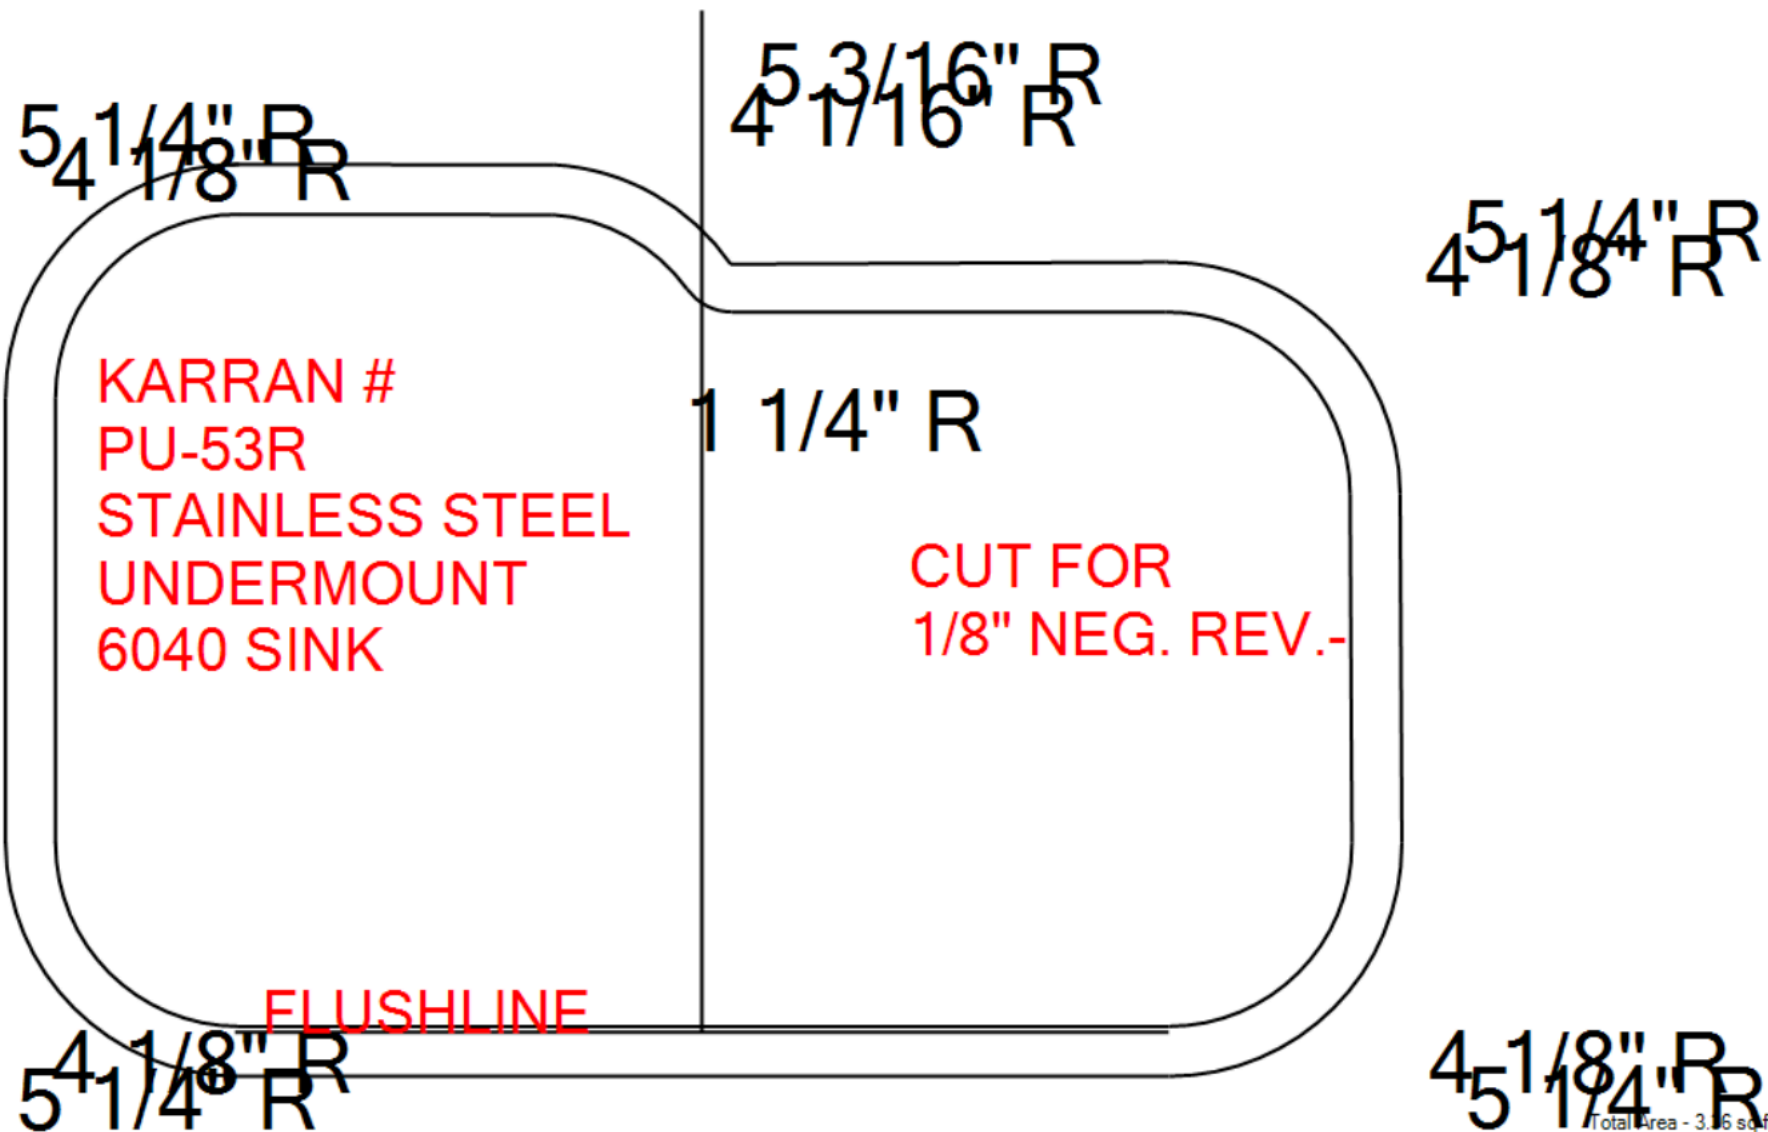

Total Area - 3.16 sq.ft

Scribe - 18.67 If

Flat Polished - 0.00 If